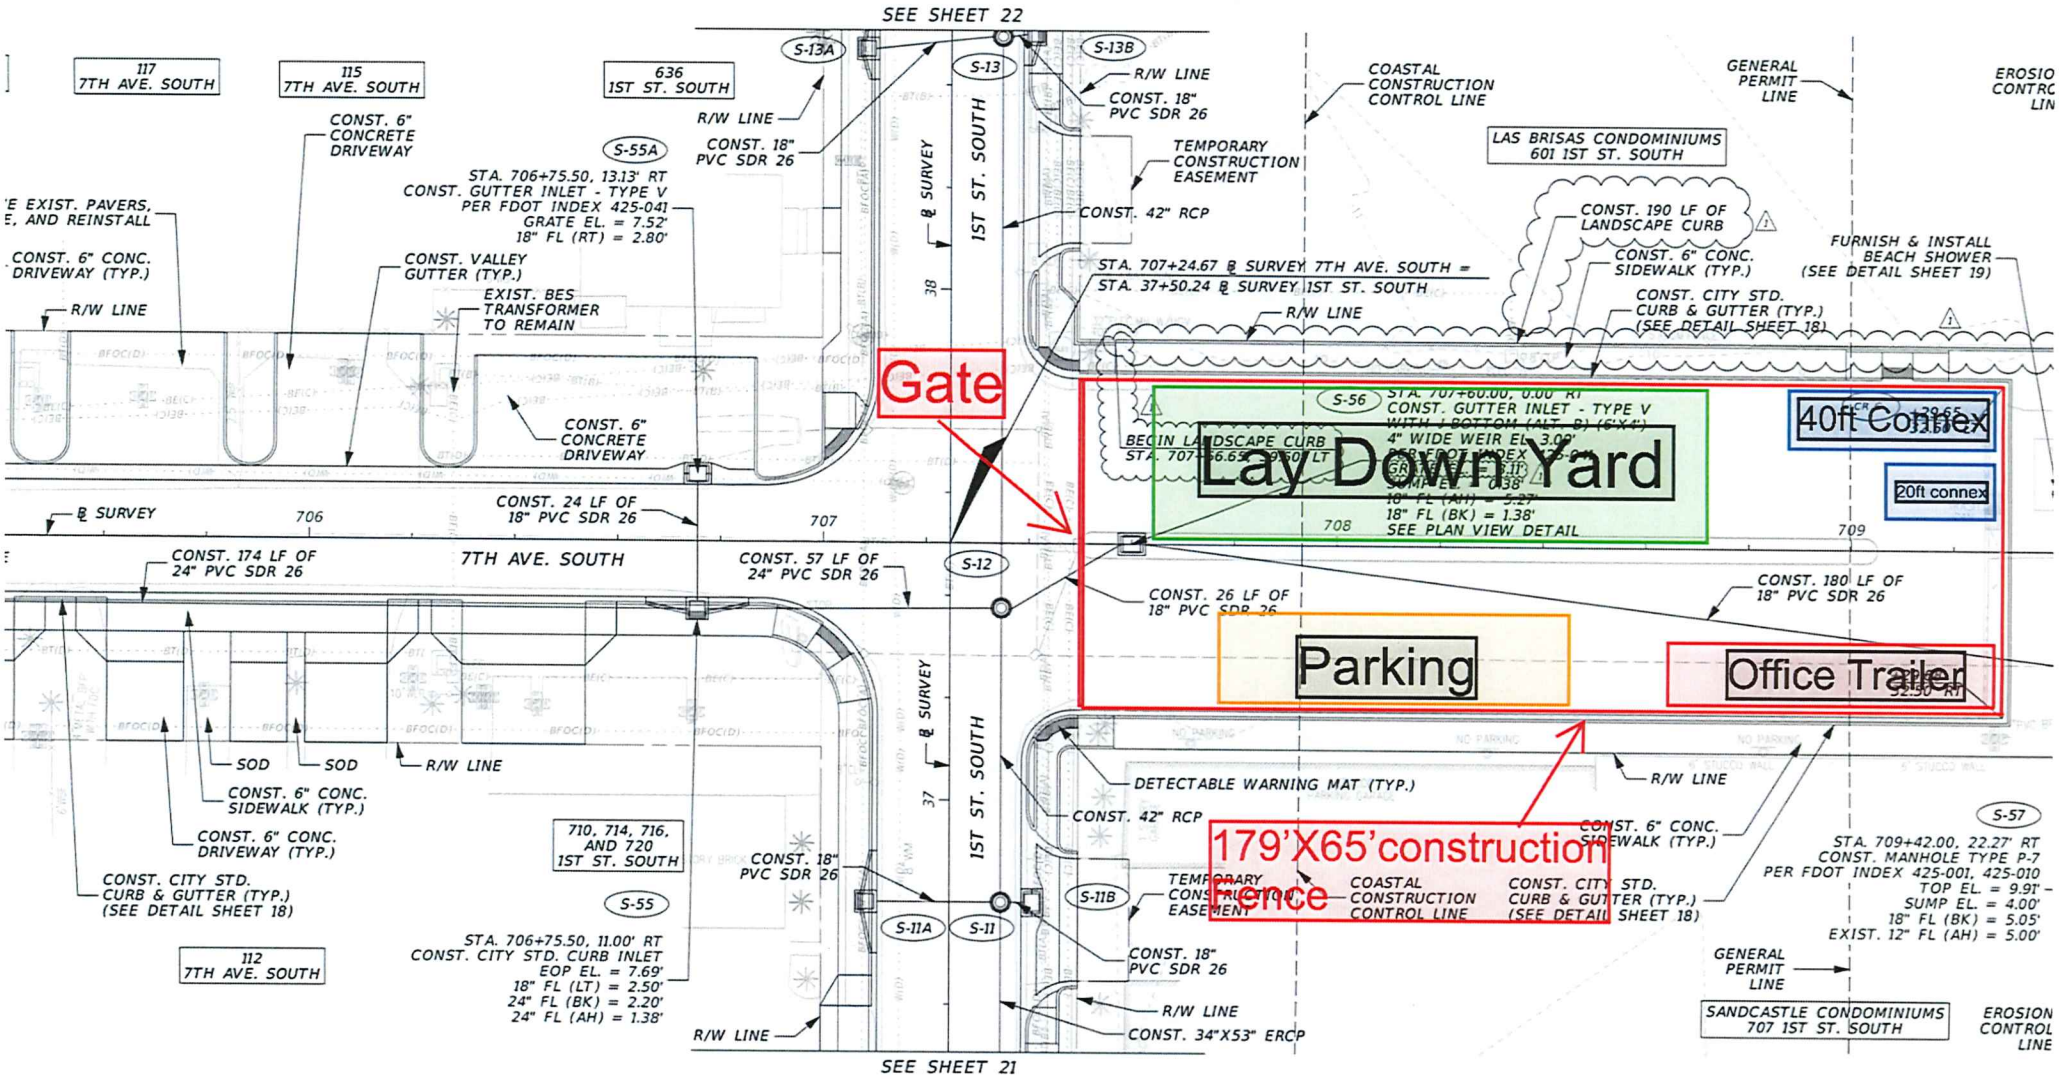
SEE SHEET 22
117 7TH AVE. SOUTH
115 7TH AVE. SOUTH
636 1ST ST. SOUTH
S-13A
S-13
S-13B
R/W LINE
CONST. 18" PVC SDR 26
CONST. 6" CONCRETE DRIVEWAY
S-55A
STA. 706+75.50, 13.13' RT
CONST. GUTTER INLET - TYPE V
PER FDOT INDEX 425-041
GRATE EL. = 7.52'
18" FL (RT) = 2.80'
CONST. VALLEY GUTTER (TYP.)
EXIST. BES TRANSFORMER TO REMAIN
CONST. 6" CONC. DRIVEWAY (TYP.)
R/W LINE
℄ SURVEY
1ST ST. SOUTH
38
TEMPORARY CONSTRUCTION EASEMENT
CONST. 42" RCP
STA. 707+24.67 ℄ SURVEY 7TH AVE. SOUTH =
STA. 37+50.24 ℄ SURVEY 1ST ST. SOUTH
COASTAL CONSTRUCTION CONTROL LINE
GENERAL PERMIT LINE
LAS BRISAS CONDOMINIUMS
601 1ST ST. SOUTH
CONST. 190 LF OF LANDSCAPE CURB
CONST. 6" CONC. SIDEWALK (TYP.)
FURNISH & INSTALL BEACH SHOWER
(SEE DETAIL SHEET 19)
CONST. CITY STD. CURB & GUTTER (TYP.)
(SEE DETAIL SHEET 18)
Gate
S-56
STA. 707+60.00, 0.00' RT
CONST. GUTTER INLET - TYPE V
WITH J BOTTOM (ALT. B) (6'X4')
4" WIDE WEIR EL. 3.00'
BEGIN LANDSCAPE CURB
SEE PLAN VIEW DETAIL
Lay Down Yard
40ft Connex
20ft connex
℄ SURVEY
706
707
708
709
CONST. 24 LF OF 18" PVC SDR 26
7TH AVE. SOUTH
CONST. 174 LF OF 24" PVC SDR 26
CONST. 57 LF OF 24" PVC SDR 26
S-12
CONST. 26 LF OF 18" PVC SDR 26
CONST. 180 LF OF 18" PVC SDR 26
Parking
Office Trailer
SOD
SOD
R/W LINE
CONST. 6" CONC. SIDEWALK (TYP.)
CONST. 6" CONC. DRIVEWAY (TYP.)
CONST. CITY STD. CURB & GUTTER (TYP.)
(SEE DETAIL SHEET 18)
DETECTABLE WARNING MAT (TYP.)
CONST. 42" RCP
179'X65'construction Fence
CONST. 6" CONC. SIDEWALK (TYP.)
710, 714, 716, AND 720 1ST ST. SOUTH
CONST. 18" PVC SDR 26
S-55
S-11B
TEMPORARY CONSTRUCTION EASEMENT
COASTAL CONSTRUCTION CONTROL LINE
CONST. CITY STD. CURB & GUTTER (TYP.)
(SEE DETAIL SHEET 18)
S-57
STA. 709+42.00, 22.27' RT
CONST. MANHOLE TYPE P-7
PER FDOT INDEX 425-001, 425-010
TOP EL. = 9.91'
SUMP EL. = 4.00'
18" FL (BK) = 5.05'
EXIST. 12" FL (AH) = 5.00'
S-11A
S-11
CONST. 18" PVC SDR 26
R/W LINE
CONST. 34"X53" ERCP
GENERAL PERMIT LINE
SANDCASTLE CONDOMINIUMS
707 1ST ST. SOUTH
EROSION CONTROL LINE
112 7TH AVE. SOUTH
STA. 706+75.50, 11.00' RT
CONST. CITY STD. CURB INLET
EOP EL. = 7.69'
18" FL (LT) = 2.50'
24" FL (BK) = 2.20'
24" FL (AH) = 1.38'
R/W LINE
SEE SHEET 21